ISSUED / REVISED		
NO.	DATE:	DESCRIPTION

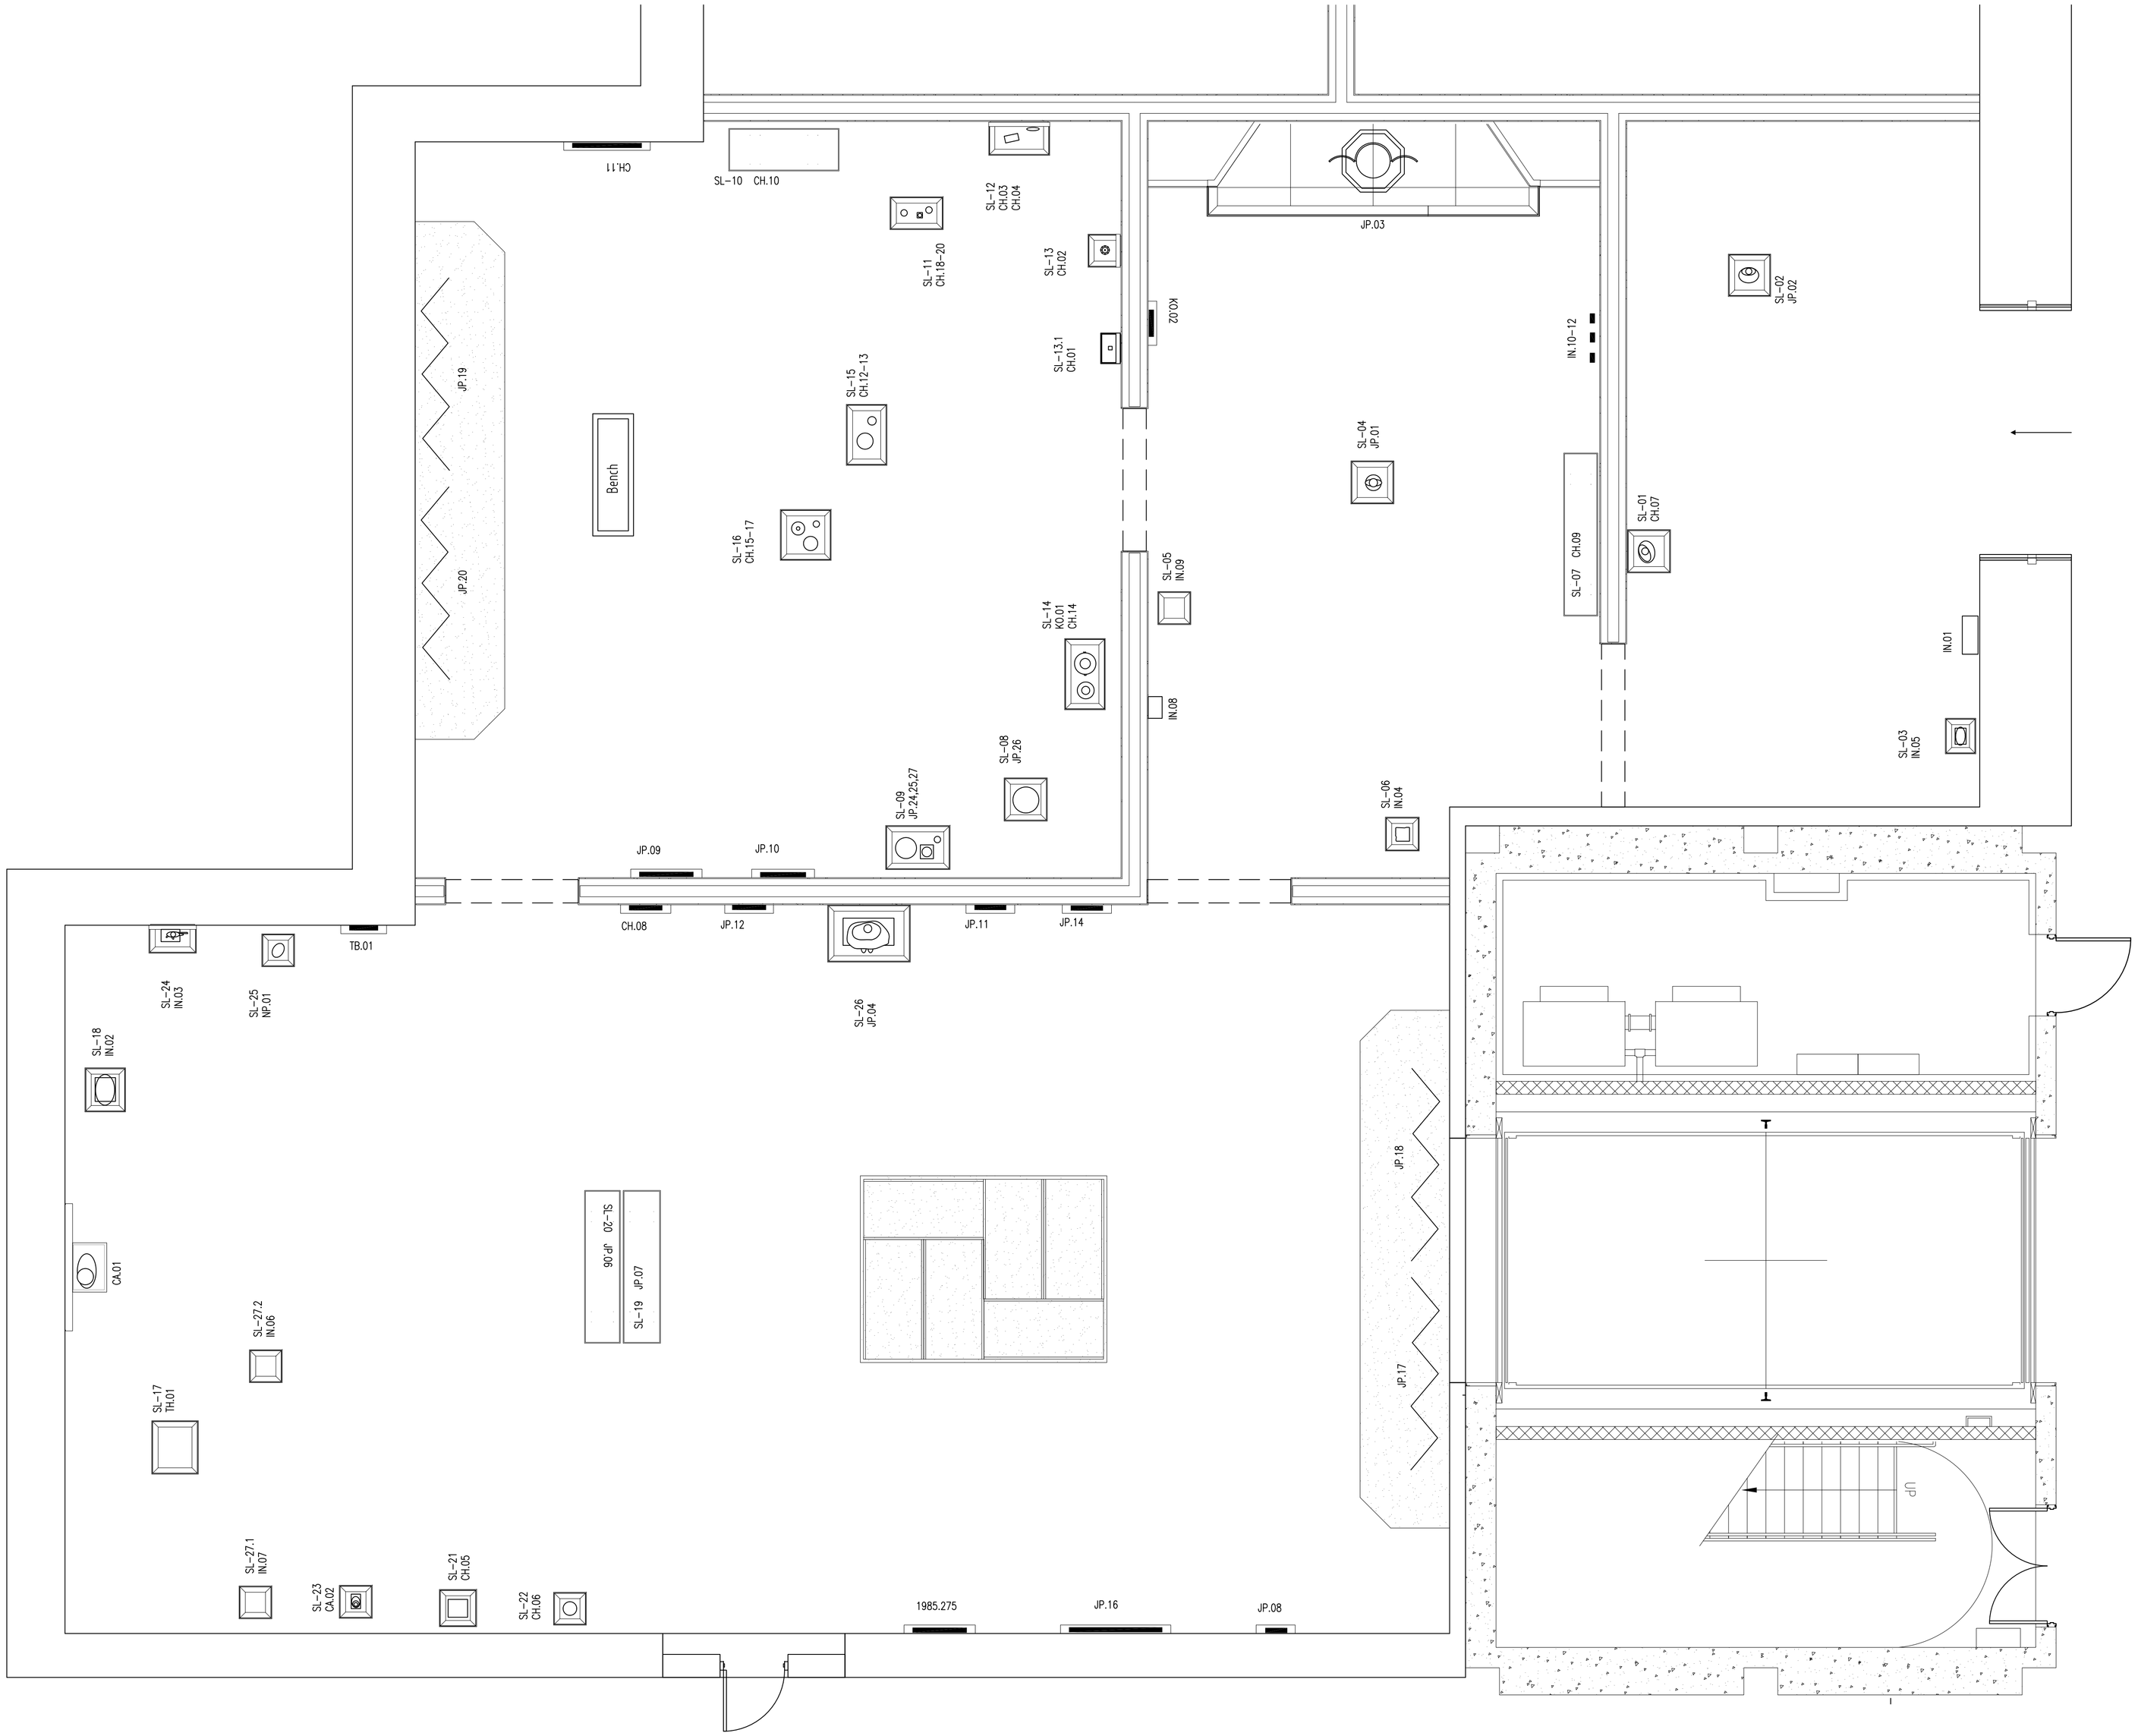

THE CLEVELAND MUSEUM OF ART

The Cleveland Museum of Art
Design and Architecture Department
11150 East Boulevard,
Cleveland, Ohio 44106-1797
T 216-707-2401 F 216-707-6687

PROJECT:
Sherman Lee

DRAWING CONTENTS:
Exhibition Plan

DRAWN BY: J. Engelmann
DATE: 04/15/09

SCALE: 1/4" = 1'

SHEET NO.
A1